
DO NOT SCALE

Millimetres 100 10 0

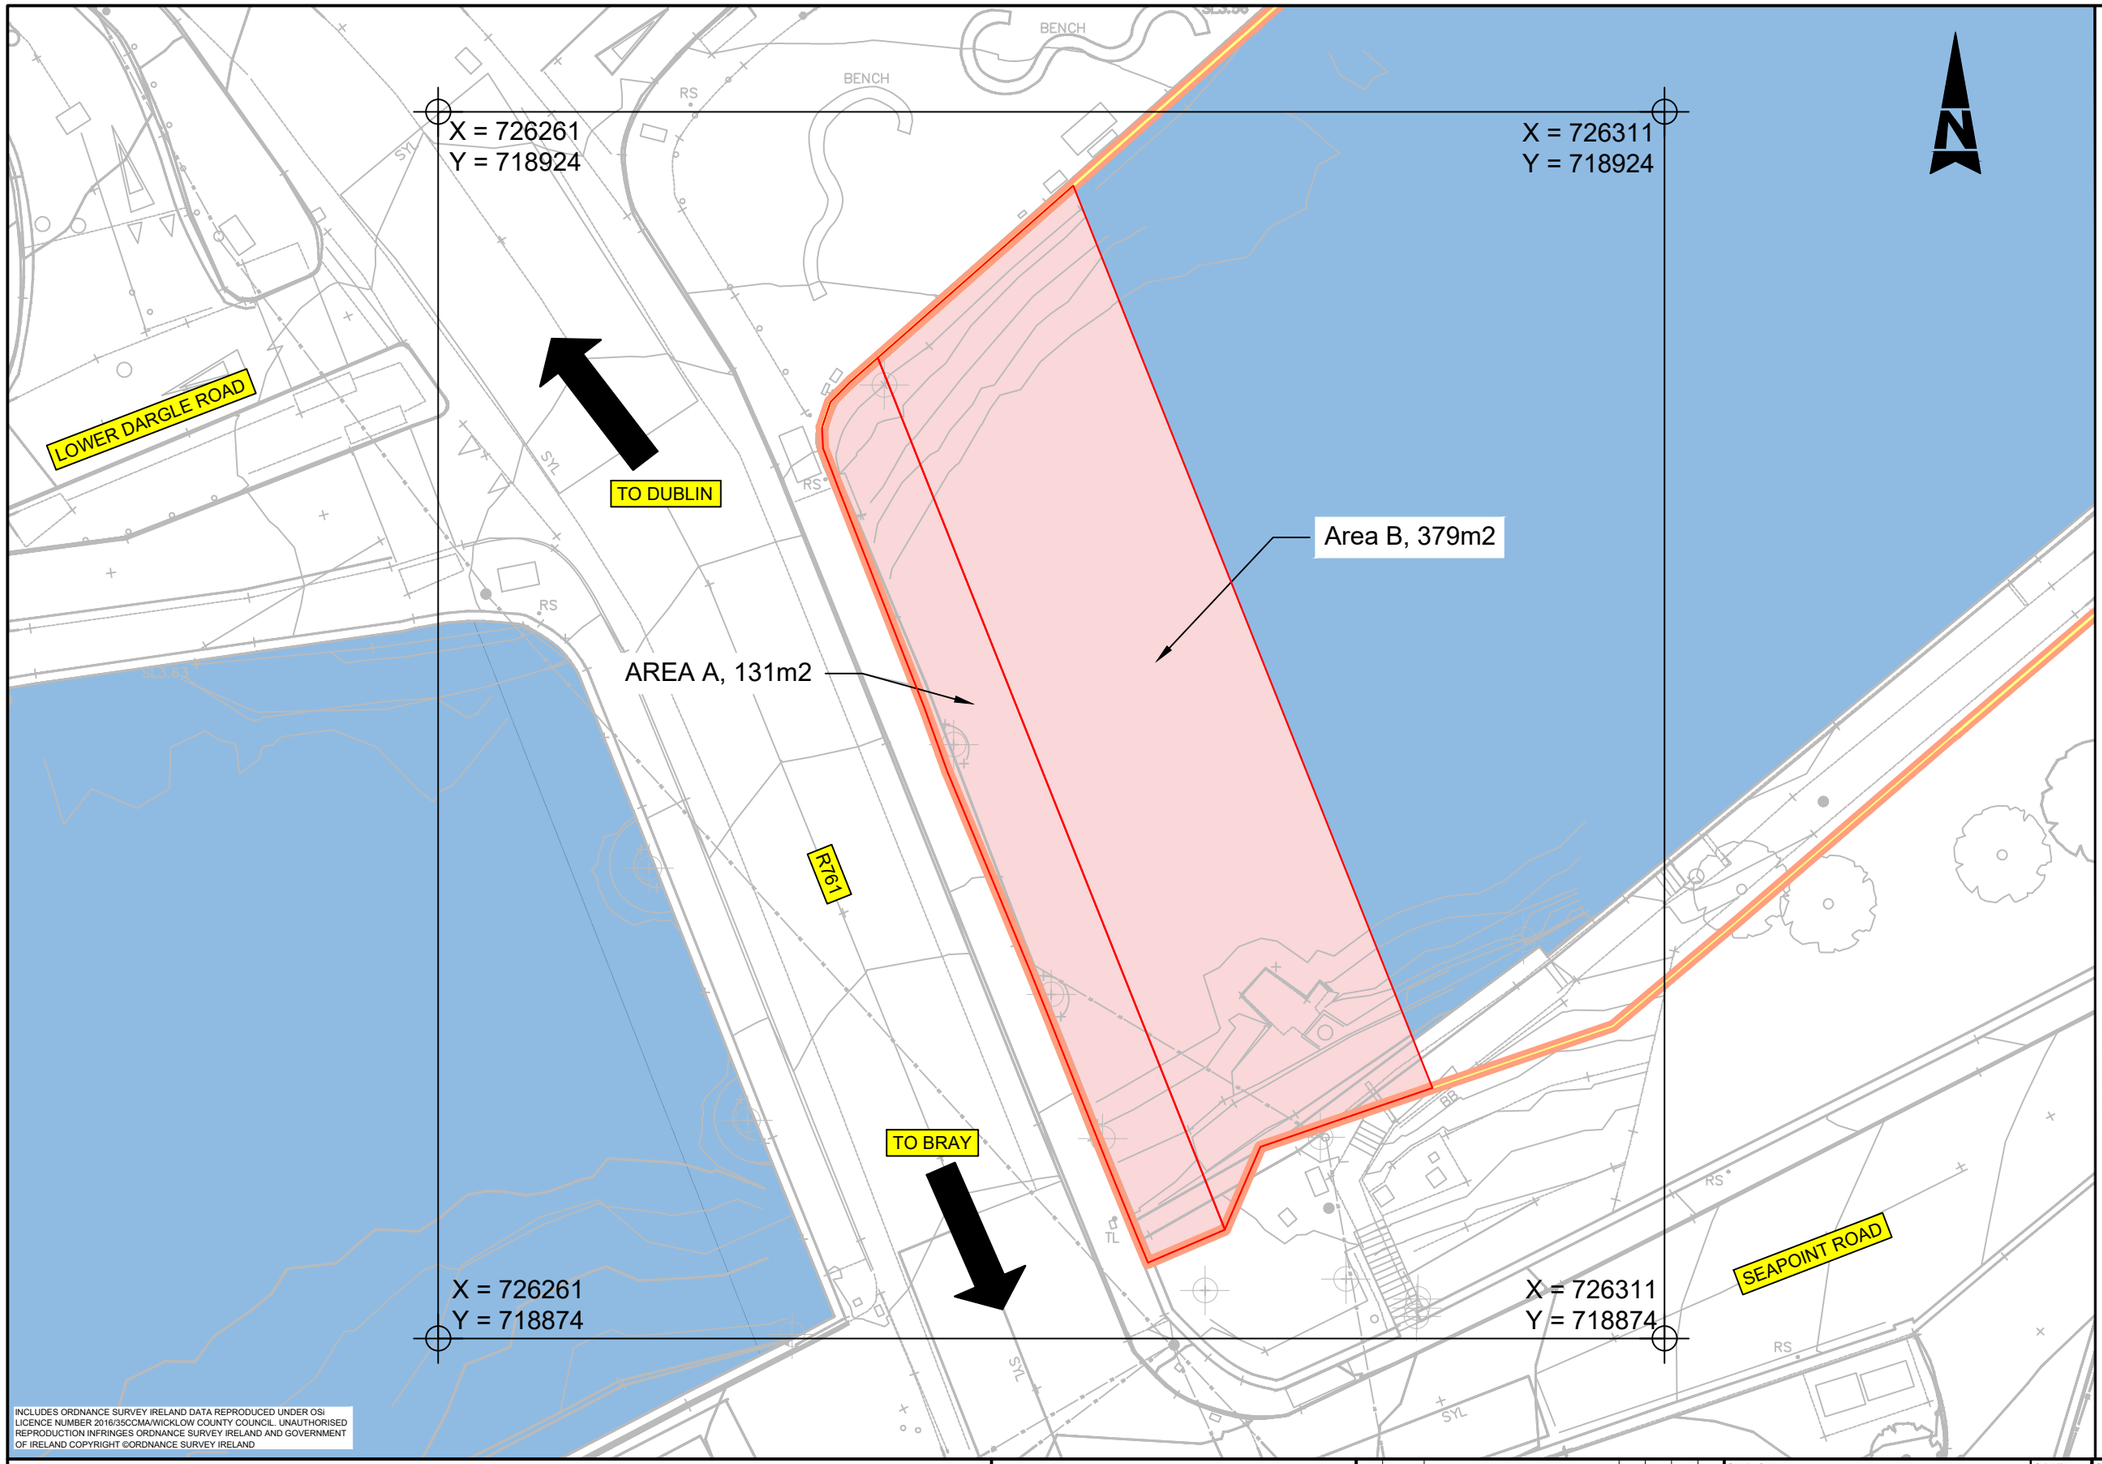

MAC Area - Aligned with HWM CBS

High Water Mark - Chief Boundary Surveyor

INCLUDES ORDNANCE SURVEY IRELAND DATA REPRODUCED UNDER OSi LICENCE NUMBER 2016/35/CCMA/WICKLOW COUNTY COUNCIL. UNAUTHORISED REPRODUCTION INFRINGES ORDNANCE SURVEY IRELAND AND GOVERNMENT OF IRELAND COPYRIGHT ©ORDNANCE SURVEY IRELAND

GENERAL NOTES

1. ALL COORDINATES ARE IN METRES AND ARE TO IRISH TRANSVERSE MERCATOR
2. THE PROPOSED MAC BOUNDARY IS INTENDED TO ALIGN WITH THE HIGH WATER MARK

Comhairle Contae Chill Mhantáin
Wicklow County Council

NTA
Údarás Náisiúnta Iompair
National Transport Authority

Rev.	Date	Description	By	Rev'd	Chk'd	App'd
P01	03.11.26	Proposed MAC Map	VG	NO	AvdM	AvdM

Drawing Status: INFORMATION

Suitability:

AtkinsRéalis
DUBLIN | CORK | GALWAY | DUNDALK
ATKINS HOUSE,150 AIRSIDE BUSINESS PARK,
SWORDS, DUBLIN, K67 K5W4.
Tel : +353 1 810 8000 Email : info.ie@atkinsréalis.com

Client: WICKLOW COUNTY COUNCIL

Project Title: BRAY BRIDGE ACTIVE TRAVEL SCHEME

Drawing Title: Proposed MAC Map

Scale	Drawn	Checked	Reviewed	Authorised
1:250 @ A3	VG	NO	AvdM	AvdM
Original Size	Date	Date	Date	Date
A3	03.11.26	27.10.26	03.11.26	03.11.26

Drawing Number: Not Applicable

Revision: P01

Atkins Project Number:

P:\EDBA\Project-Data\0124928\6 Dwgs-Graphics\61 AutoCad\Proposed MAC Map.dwg

CLASSIFICATION - AtkinsRéalis Base Line (Low Risk)