
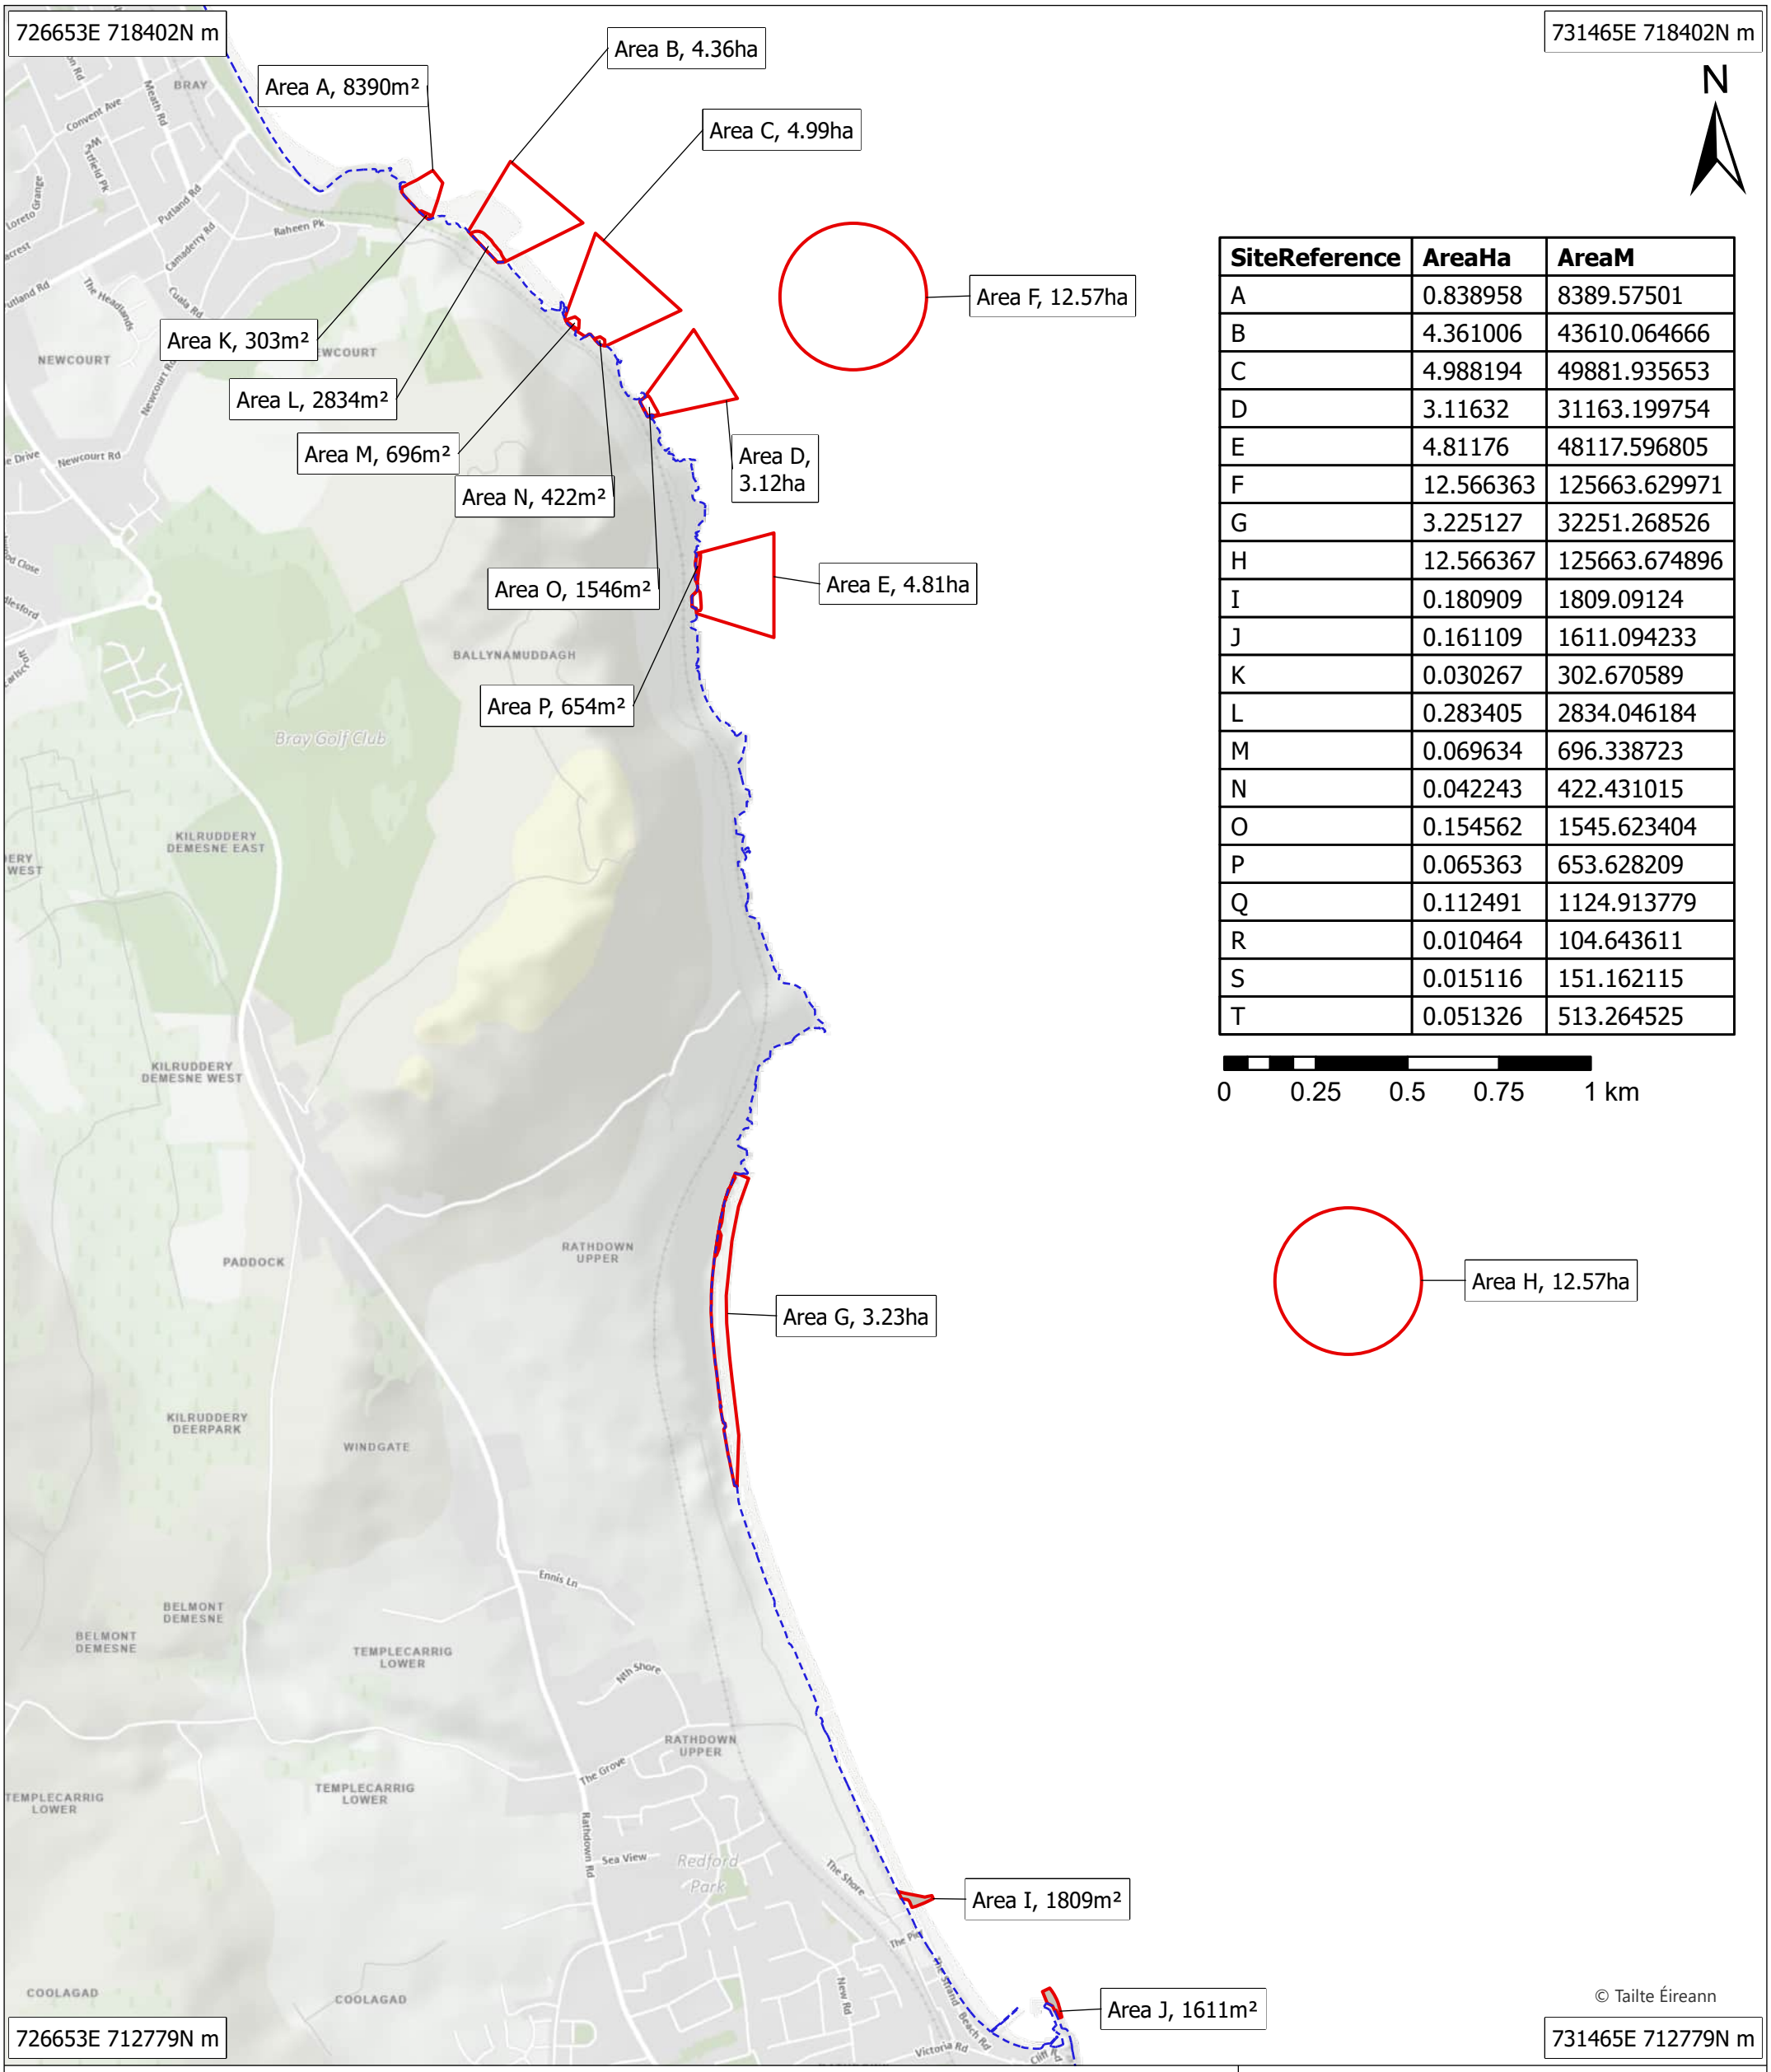


SiteReference	AreaHa	AreaM
A	0.838958	8389.57501
B	4.361006	43610.064666
C	4.988194	49881.935653
D	3.11632	31163.199754
E	4.81176	48117.596805
F	12.566363	125663.629971
G	3.225127	32251.268526
H	12.566367	125663.674896
I	0.180909	1809.09124
J	0.161109	1611.094233
K	0.030267	302.670589
L	0.283405	2834.046184
M	0.069634	696.338723
N	0.042243	422.431015
O	0.154562	1545.623404
P	0.065363	653.628209
Q	0.112491	1124.913779
R	0.010464	104.643611
S	0.015116	151.162115
T	0.051326	513.264525

Legend

- High Water Mark - National Water Marks - Ungeneralised 2026
- MAC Area
- Privately Owned Property

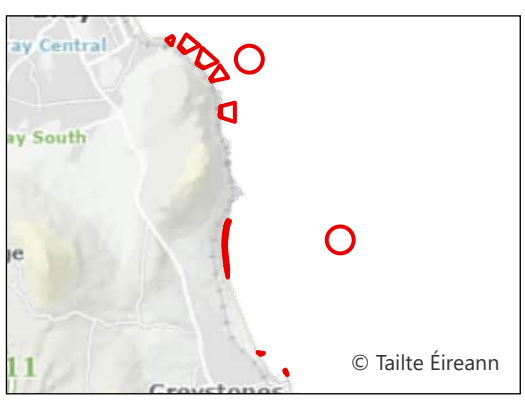

Source:
Reproduced by permission of Ordnance Survey Ireland/Government of Ireland. All rights reserved. © Ordnance Survey license number 2022/OSi_NMA_180

Coordinate system:
IRENET95 Irish Transverse Mercator

Rev.	Date	Purpose of revision	Drawn	Check'd	Rev'd	Appr'd
04	23/10/2026	Initial Issue	ÓH	SB		
Scale @ A3		Scale: 1:17,000	DO NOT SCALE			
Jacobs No.		D3658300				

© Copyright 2026 Jacobs Engineering Ireland Limited. The concepts and information contained in this document are the property of Jacobs. Use or copying of this document in whole or in part without the written permission of Jacobs constitutes an infringement of copyright.
Limitation: This drawing has been prepared on behalf of, and for the exclusive use of Jacobs' Client, and is subject to, and issued in accordance with, the provisions of the contract between Jacobs and the Client. Jacobs accepts no liability or responsibility whatsoever for, or in respect of, any use of, or reliance upon, this drawing by any third party.

Jacobs

Client: Iarnród Éireann Irish Rail

Project: East Coast Railway Infrastructure Protection Projects (ECRIPP)

Drawing Title: Proposed MAC Map

MARA Ref. No.: MAC250029

Drawing Status: DRAFT

Prepared Órla Hammond, MSc
Principal Geospatial Consultant

\\gblon0vs01\GISProj\D3658300_ECRIPP\ArcGIS\052_ECRIPP_MAC_ApplicationFigures_20250620\CCA5_MAC250029_ProposedMACMap.aprx