
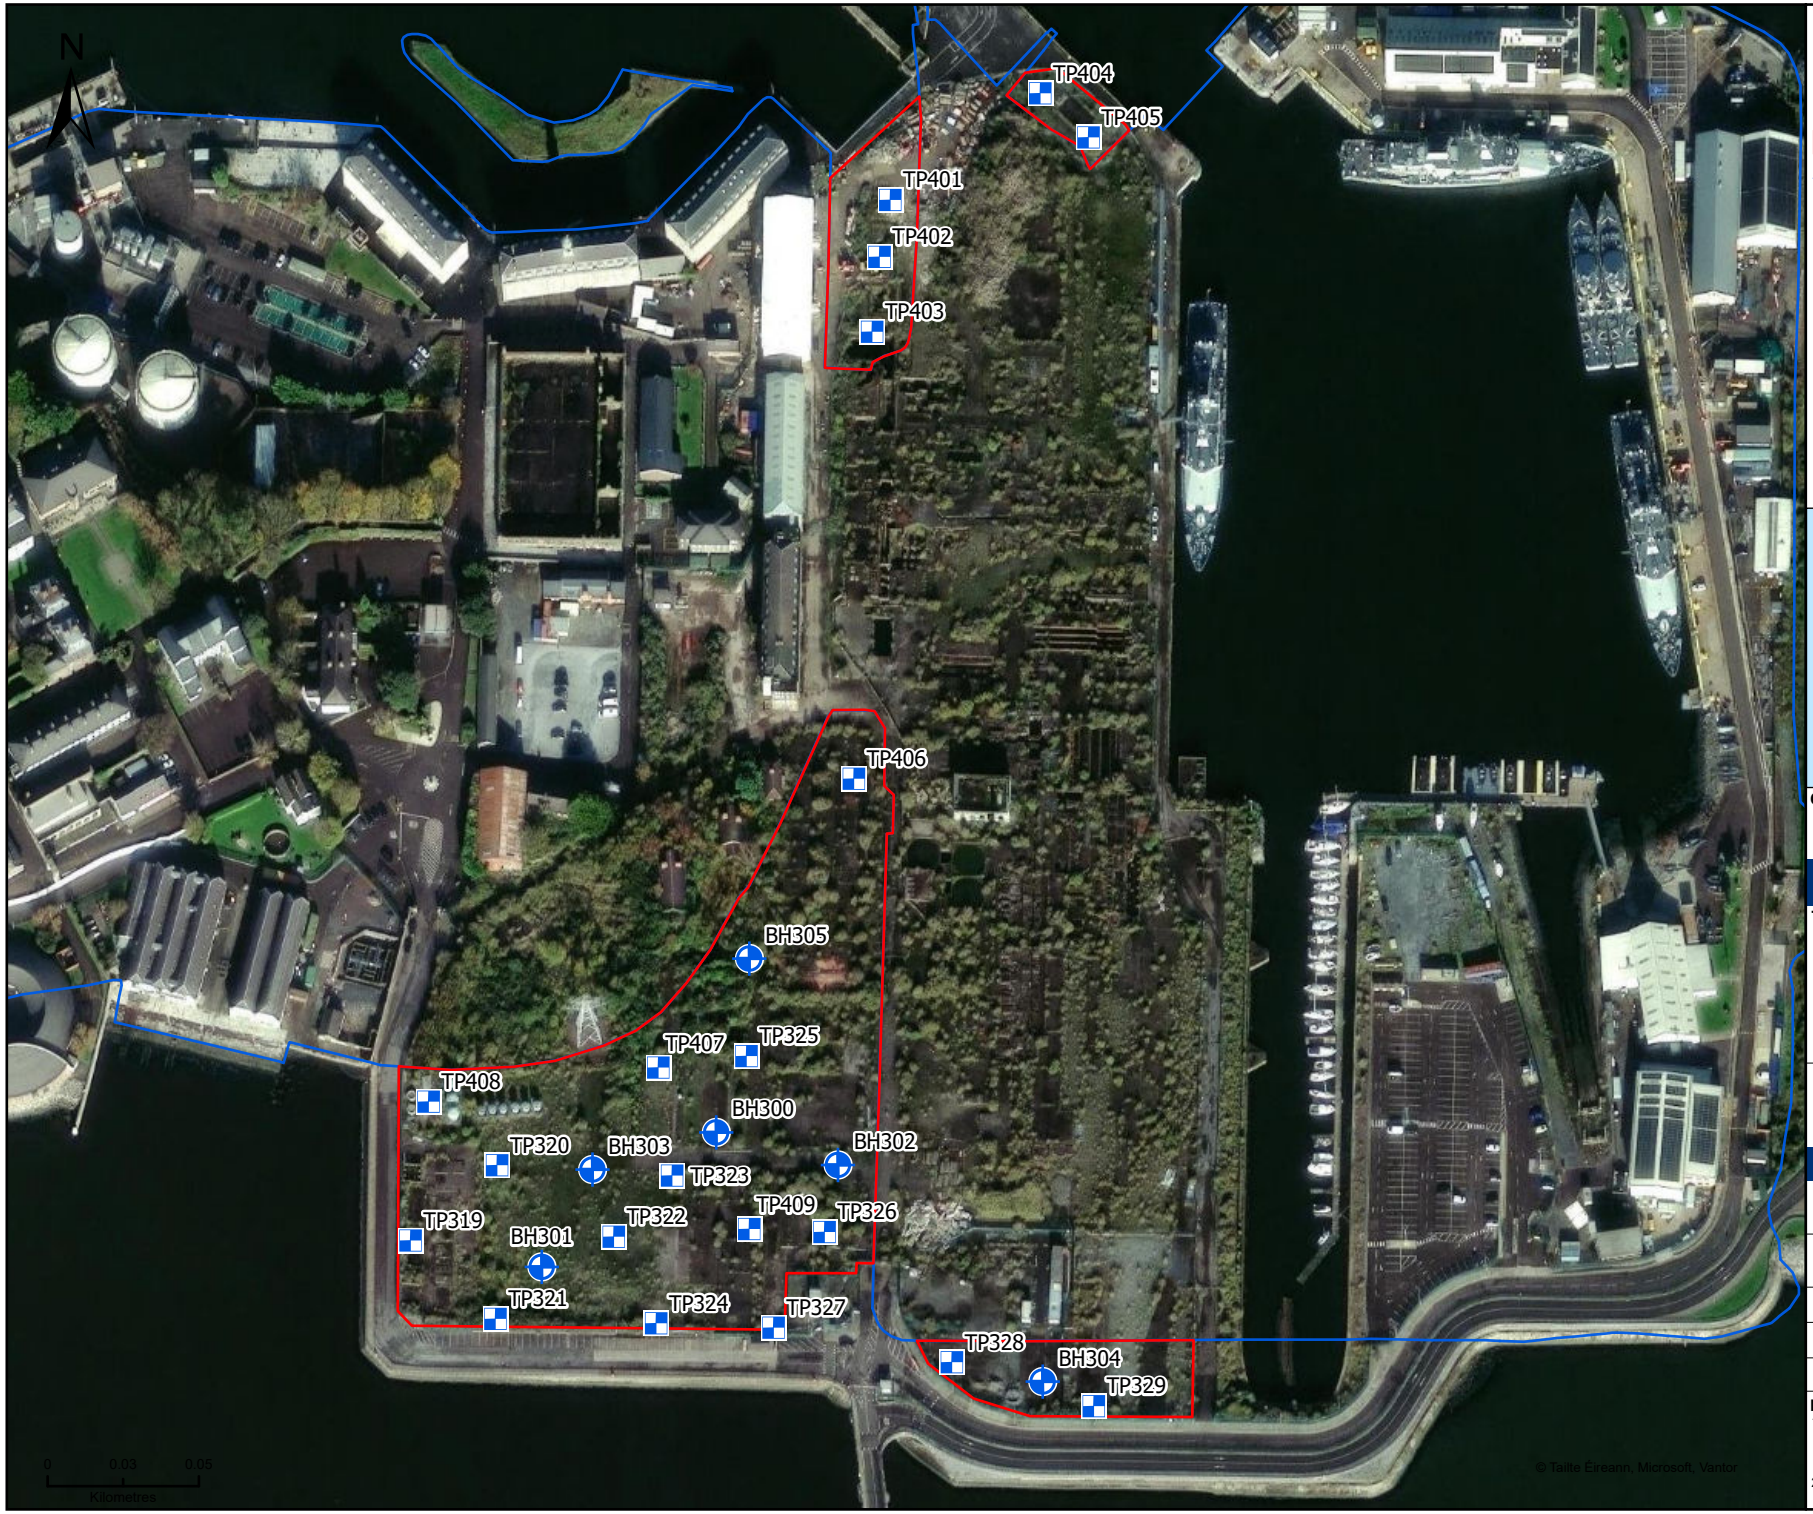


Legend

- Trial Pit Locations
- Borehole Locations
- Maritime Usage Licence Areas
- High Water Mark

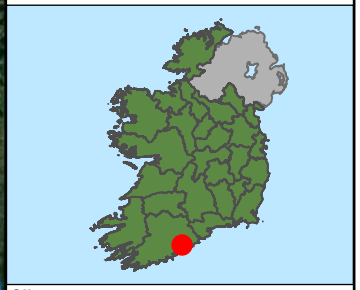

Client

Dept. of Defence

Remediation of the former Irish Steelworks Factory Site

Title

Proposed Geophysical and Geotechnical SI Locations

TETRA TECH

tetratech.com/europe

Issue Details

File Identifier:
IE001330-TTI-00-XX-DR-G_AP0019

Status:	Rev:	Model File Identifier:	
S0	P01		
Drawn: MK		Date:	27/10/2026
Checked: RS		Scale:	1:2,500 (A4)
Approved: AE		Projection:	IRENET95 Irish Transverse Mercator

NOTE:

1. This drawing is the property of Tetra Tech Ireland Ltd. It is a confidential document and must not be copied, used, or its contents divulged without prior written consent.
2. ©Tailte Éireann. All rights reserved. Licence number CYAL50510211