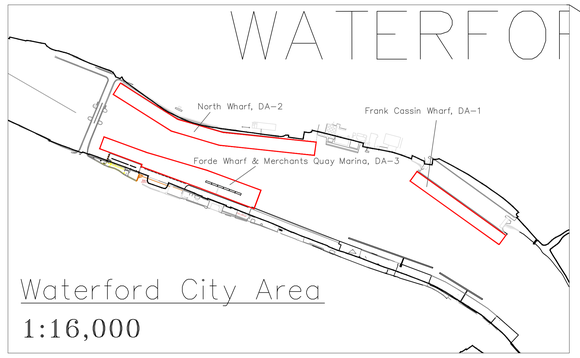

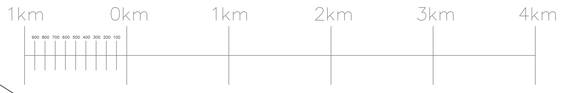

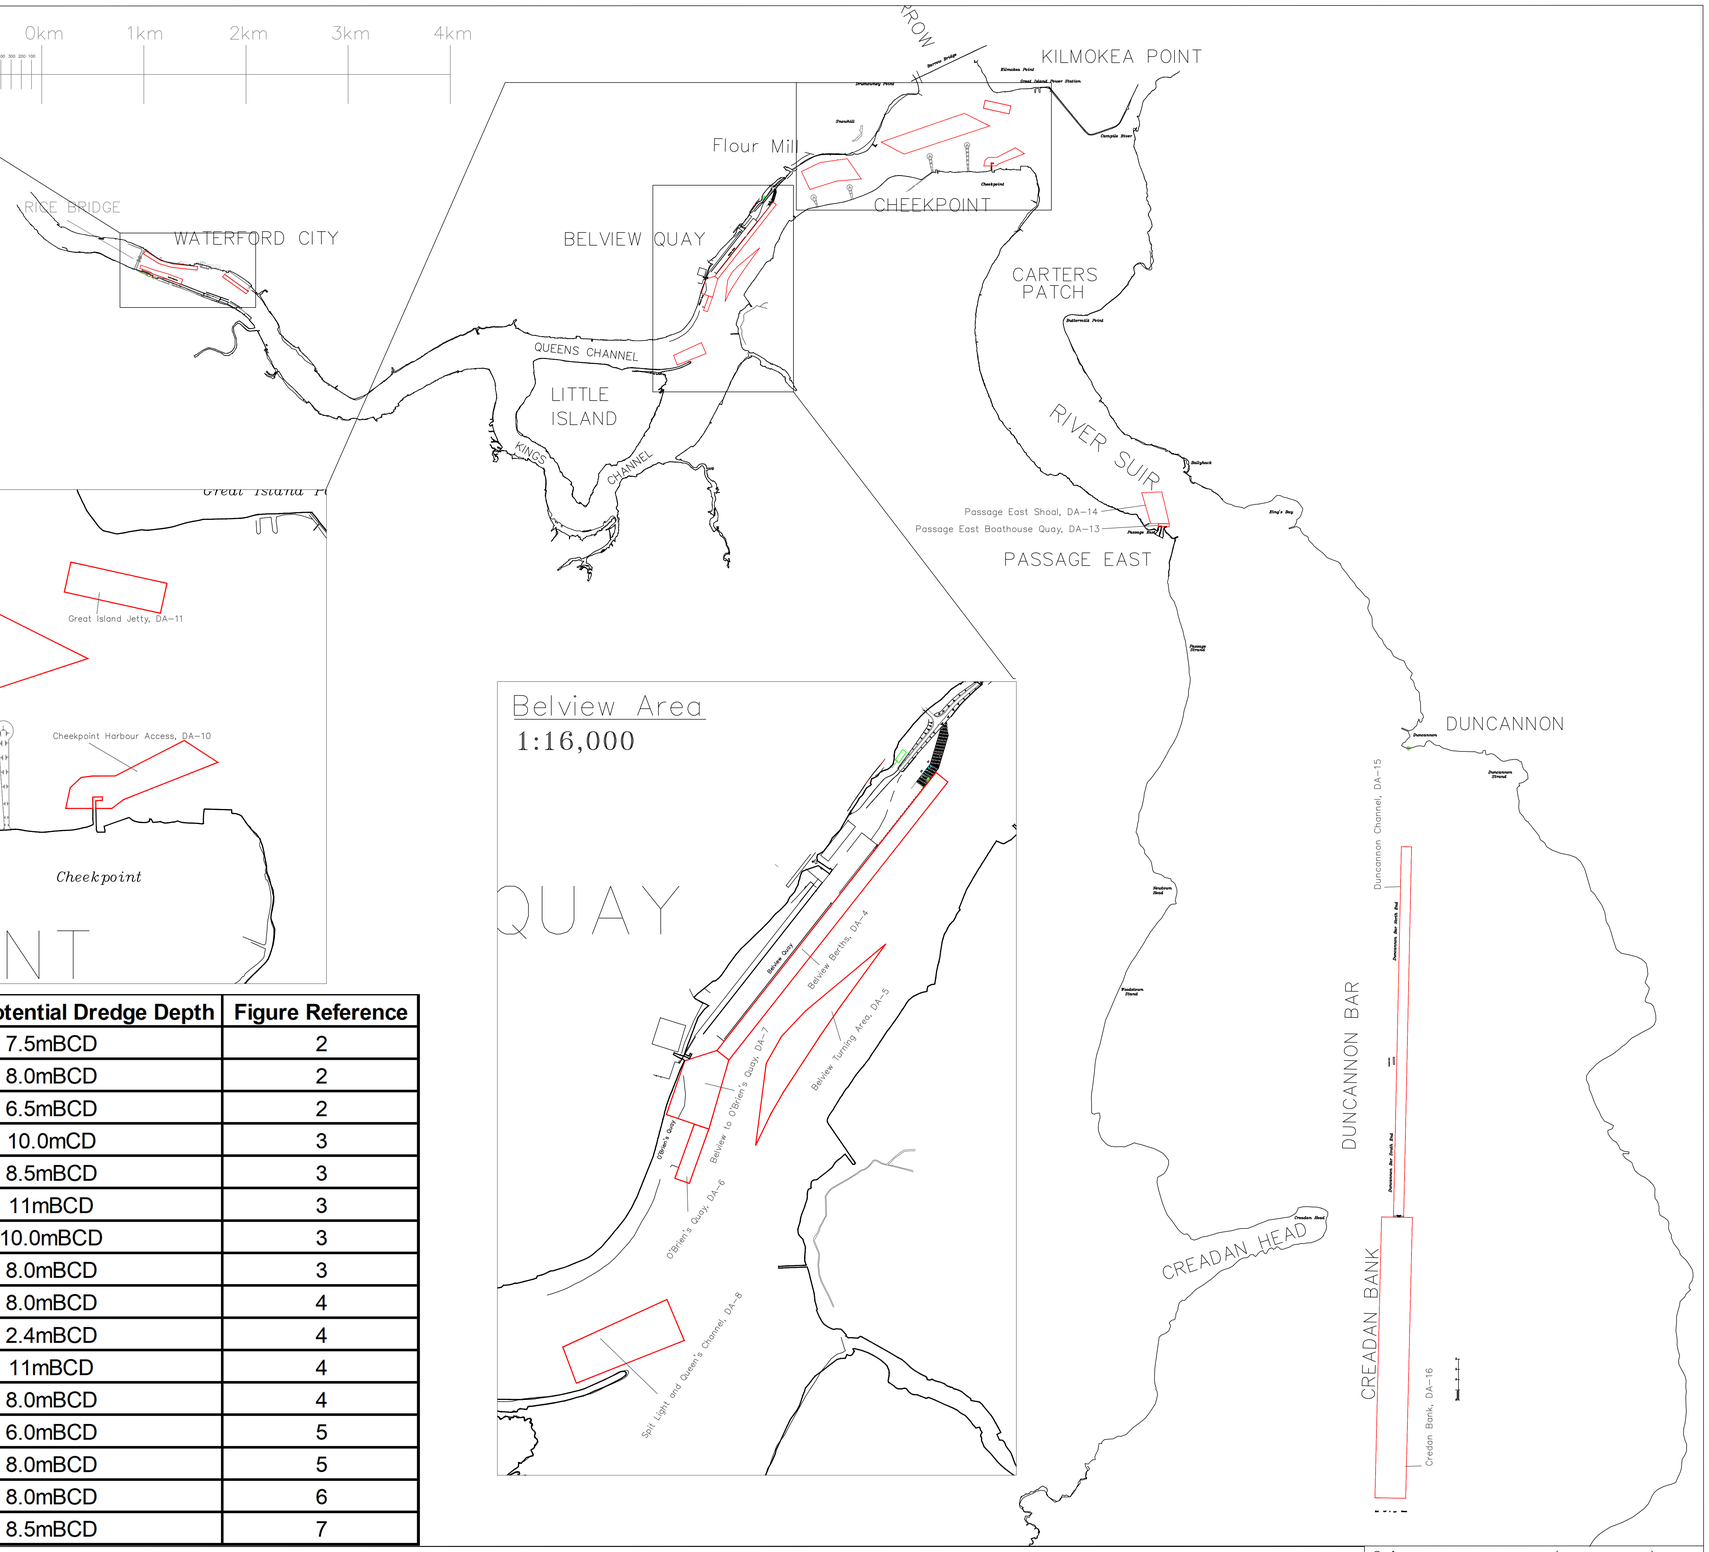

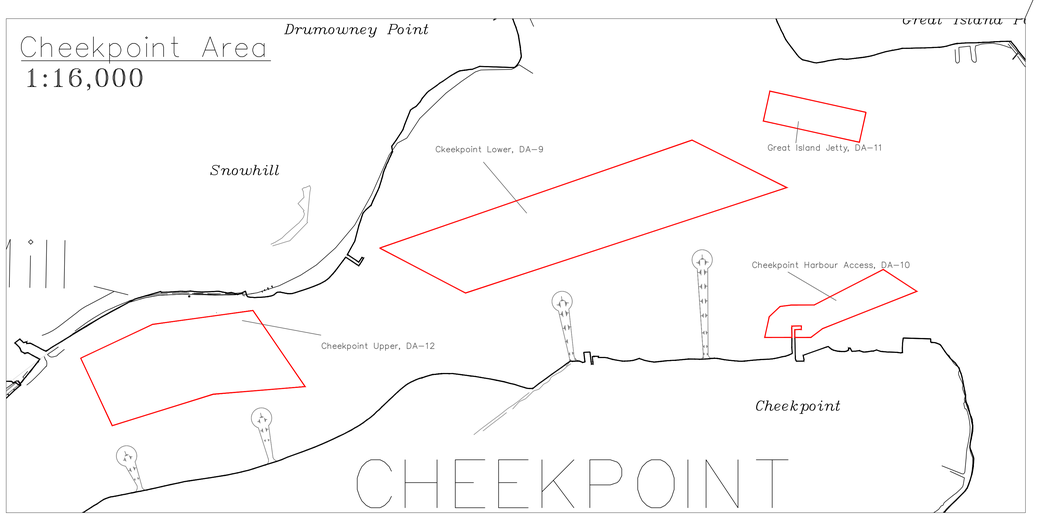

Dredge Area Name	ID	Area (Ha)	Deepest Potential Dredge Depth	Figure Reference
Frank Cassin Wharf	DA-1	0.9	7.5mBCD	2
North Wharf	DA-2	1.9	8.0mBCD	2
Forde Wharf & Merchants Quay Marina	DA-3	1.9	6.5mBCD	2
Belview Berths	DA-4	3.7	10.0mCD	3
Belview Turning Area	DA-5	2.9	8.5mBCD	3
O'Brien's Quay	DA-6	0.6	11mBCD	3
Belview to O'Brien's Quay	DA-7	2	10.0mBCD	3
Spit Light and Queen's Channel	DA-8	3.25	8.0mBCD	3
Cheekpoint Lower	DA-9	16.53	8.0mBCD	4
Cheekpoint Harbour Access	DA-10	2.8	2.4mBCD	4
Great Island Jetty	DA-11	2	11mBCD	4
Cheekpoint Upper	DA-12	10.25	8.0mBCD	4
Passage East Boathouse Quay	DA-13	0.3	6.0mBCD	5
Passage East Shoal	DA-14	5.8	8.0mBCD	5
Duncannon Channel	DA-15	36	8.0mBCD	6
Creadan Bank	DA-16	83	8.5mBCD	7

Consultant

Anthony D Bates Partnership LLP
Caislean Beag
Windsor
Ovens, Cork
Ireland
info@anthonybates.co.uk
www.anthonybates.co.uk

Client

PORT OF WATERFORD – MAINTENANCE DREDGING

Title

Licence Map 1 – Dredge Area Overview

Scale : 1:60,000 (Sheet A0)

Dwg Date : March 2025

MARA FILE NUMBER: LIC230025

Drg.No. 636_MUL_Application_01

Certified By: Colm Sheehan PhD CEng FIEI

03/03/2025