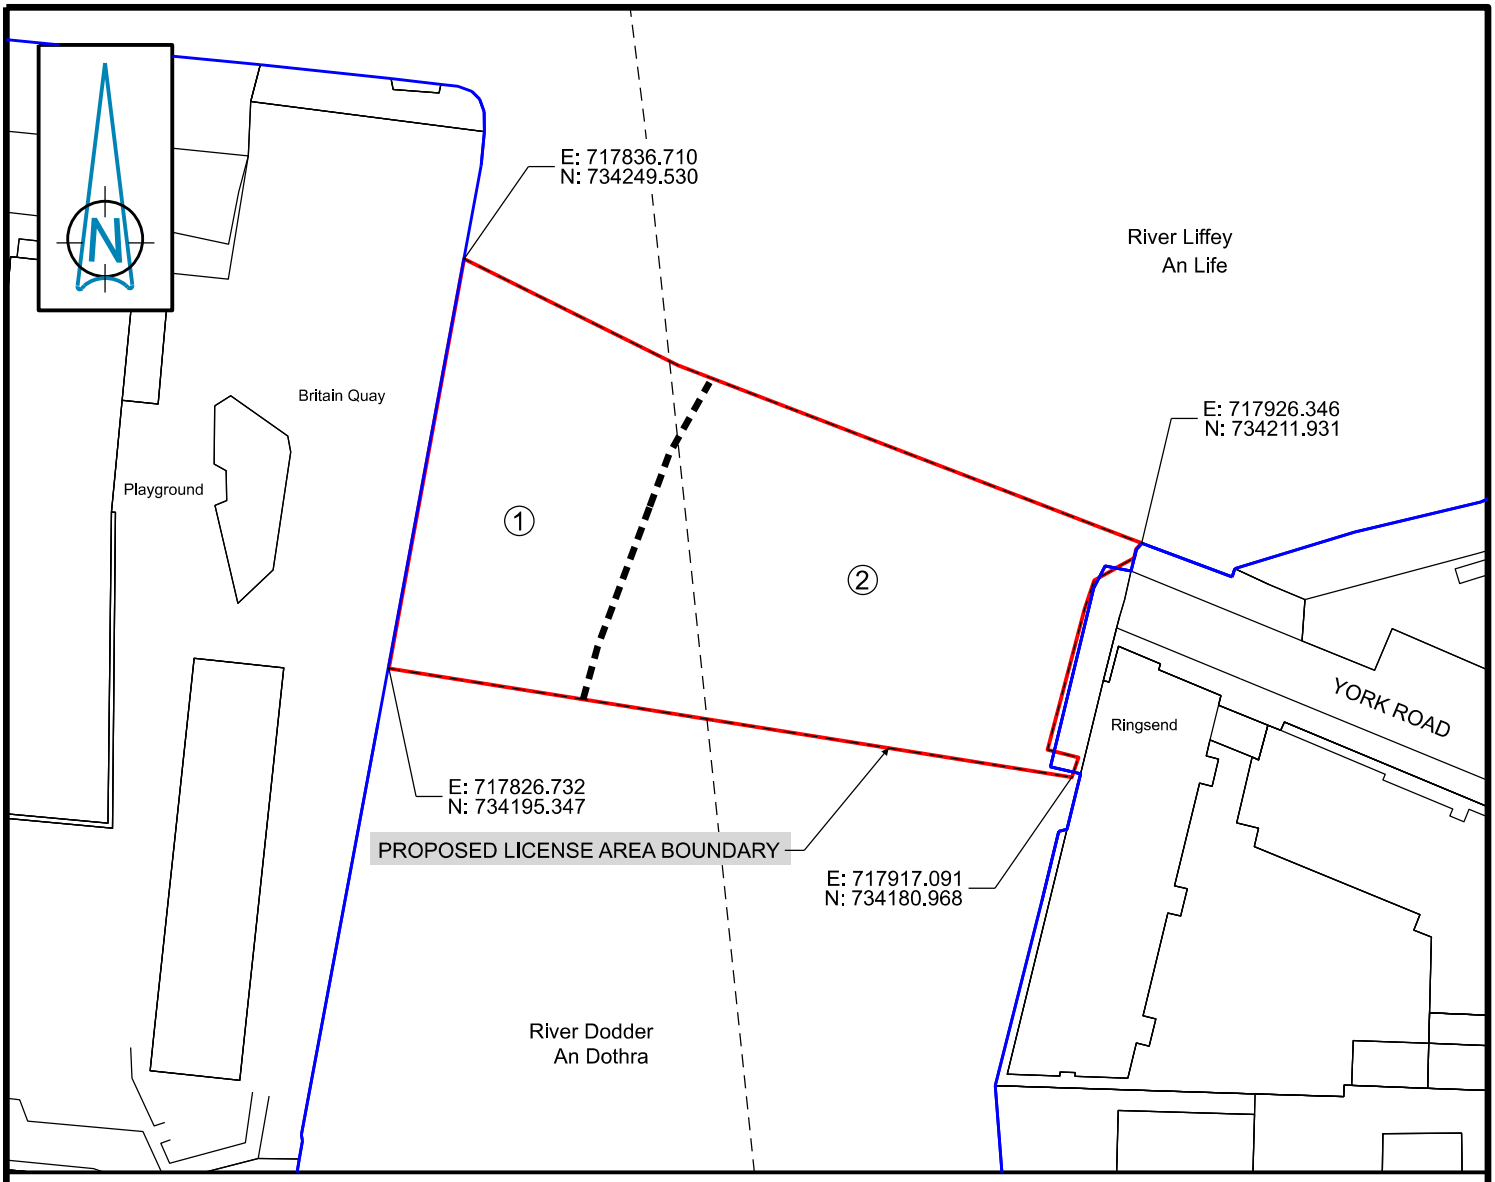


DUBLIN DISTRICT HEATING PROJECT

DETAILS OF PROPOSED AMENDMENT TO MARITIME USAGE LICENCE AREA

Proposed License Area	
High Water Mark - National Water Marks	
Remainder of Licence Area under the ownership of Dublin City Council	①
Portion of Estuary of the River Liffey taken from Fitzwilliam Estate under the ownership of Dublin Port Company	②

Comhairle Cathrach Bhaile Átha Cliath
Dublin City Council

An Roinn Iompar agus Fearann Poiblí
Rannán Suirbhéireachta agus Léarscáilithe
Transportation and Public Realm Department
Survey and Mapping Division

O.S REF	SCALE
3264-08	1:1000 @ A4
DATE	**SURVEYED / PRODUCED BY**
24-06-2026	G. Huller

	INDEX No	DWG No	REV
FILE NO	F:\SM-2026-0289 - 002 - A.dgn		

DERMOT A. COLLINS
CITY ENGINEER

THIS MAP IS CERTIFIED TO BE COMPUTER GENERATED BY DUBLIN CITY COUNCIL FROM ORDNANCE SURVEY DIGITAL MAPBASE

SURVEY, MAPPING AND RELATED RESEARCH APPROVED

APPROVED _____
THOMAS CURRAN
MANAGER LAND SURVEYING & MAPPING
DUBLIN CITY COUNCIL

INDEX No.

SM-2026-0289-002

OSi data : CYAL50379561©Tailte Éireann - Surveying