


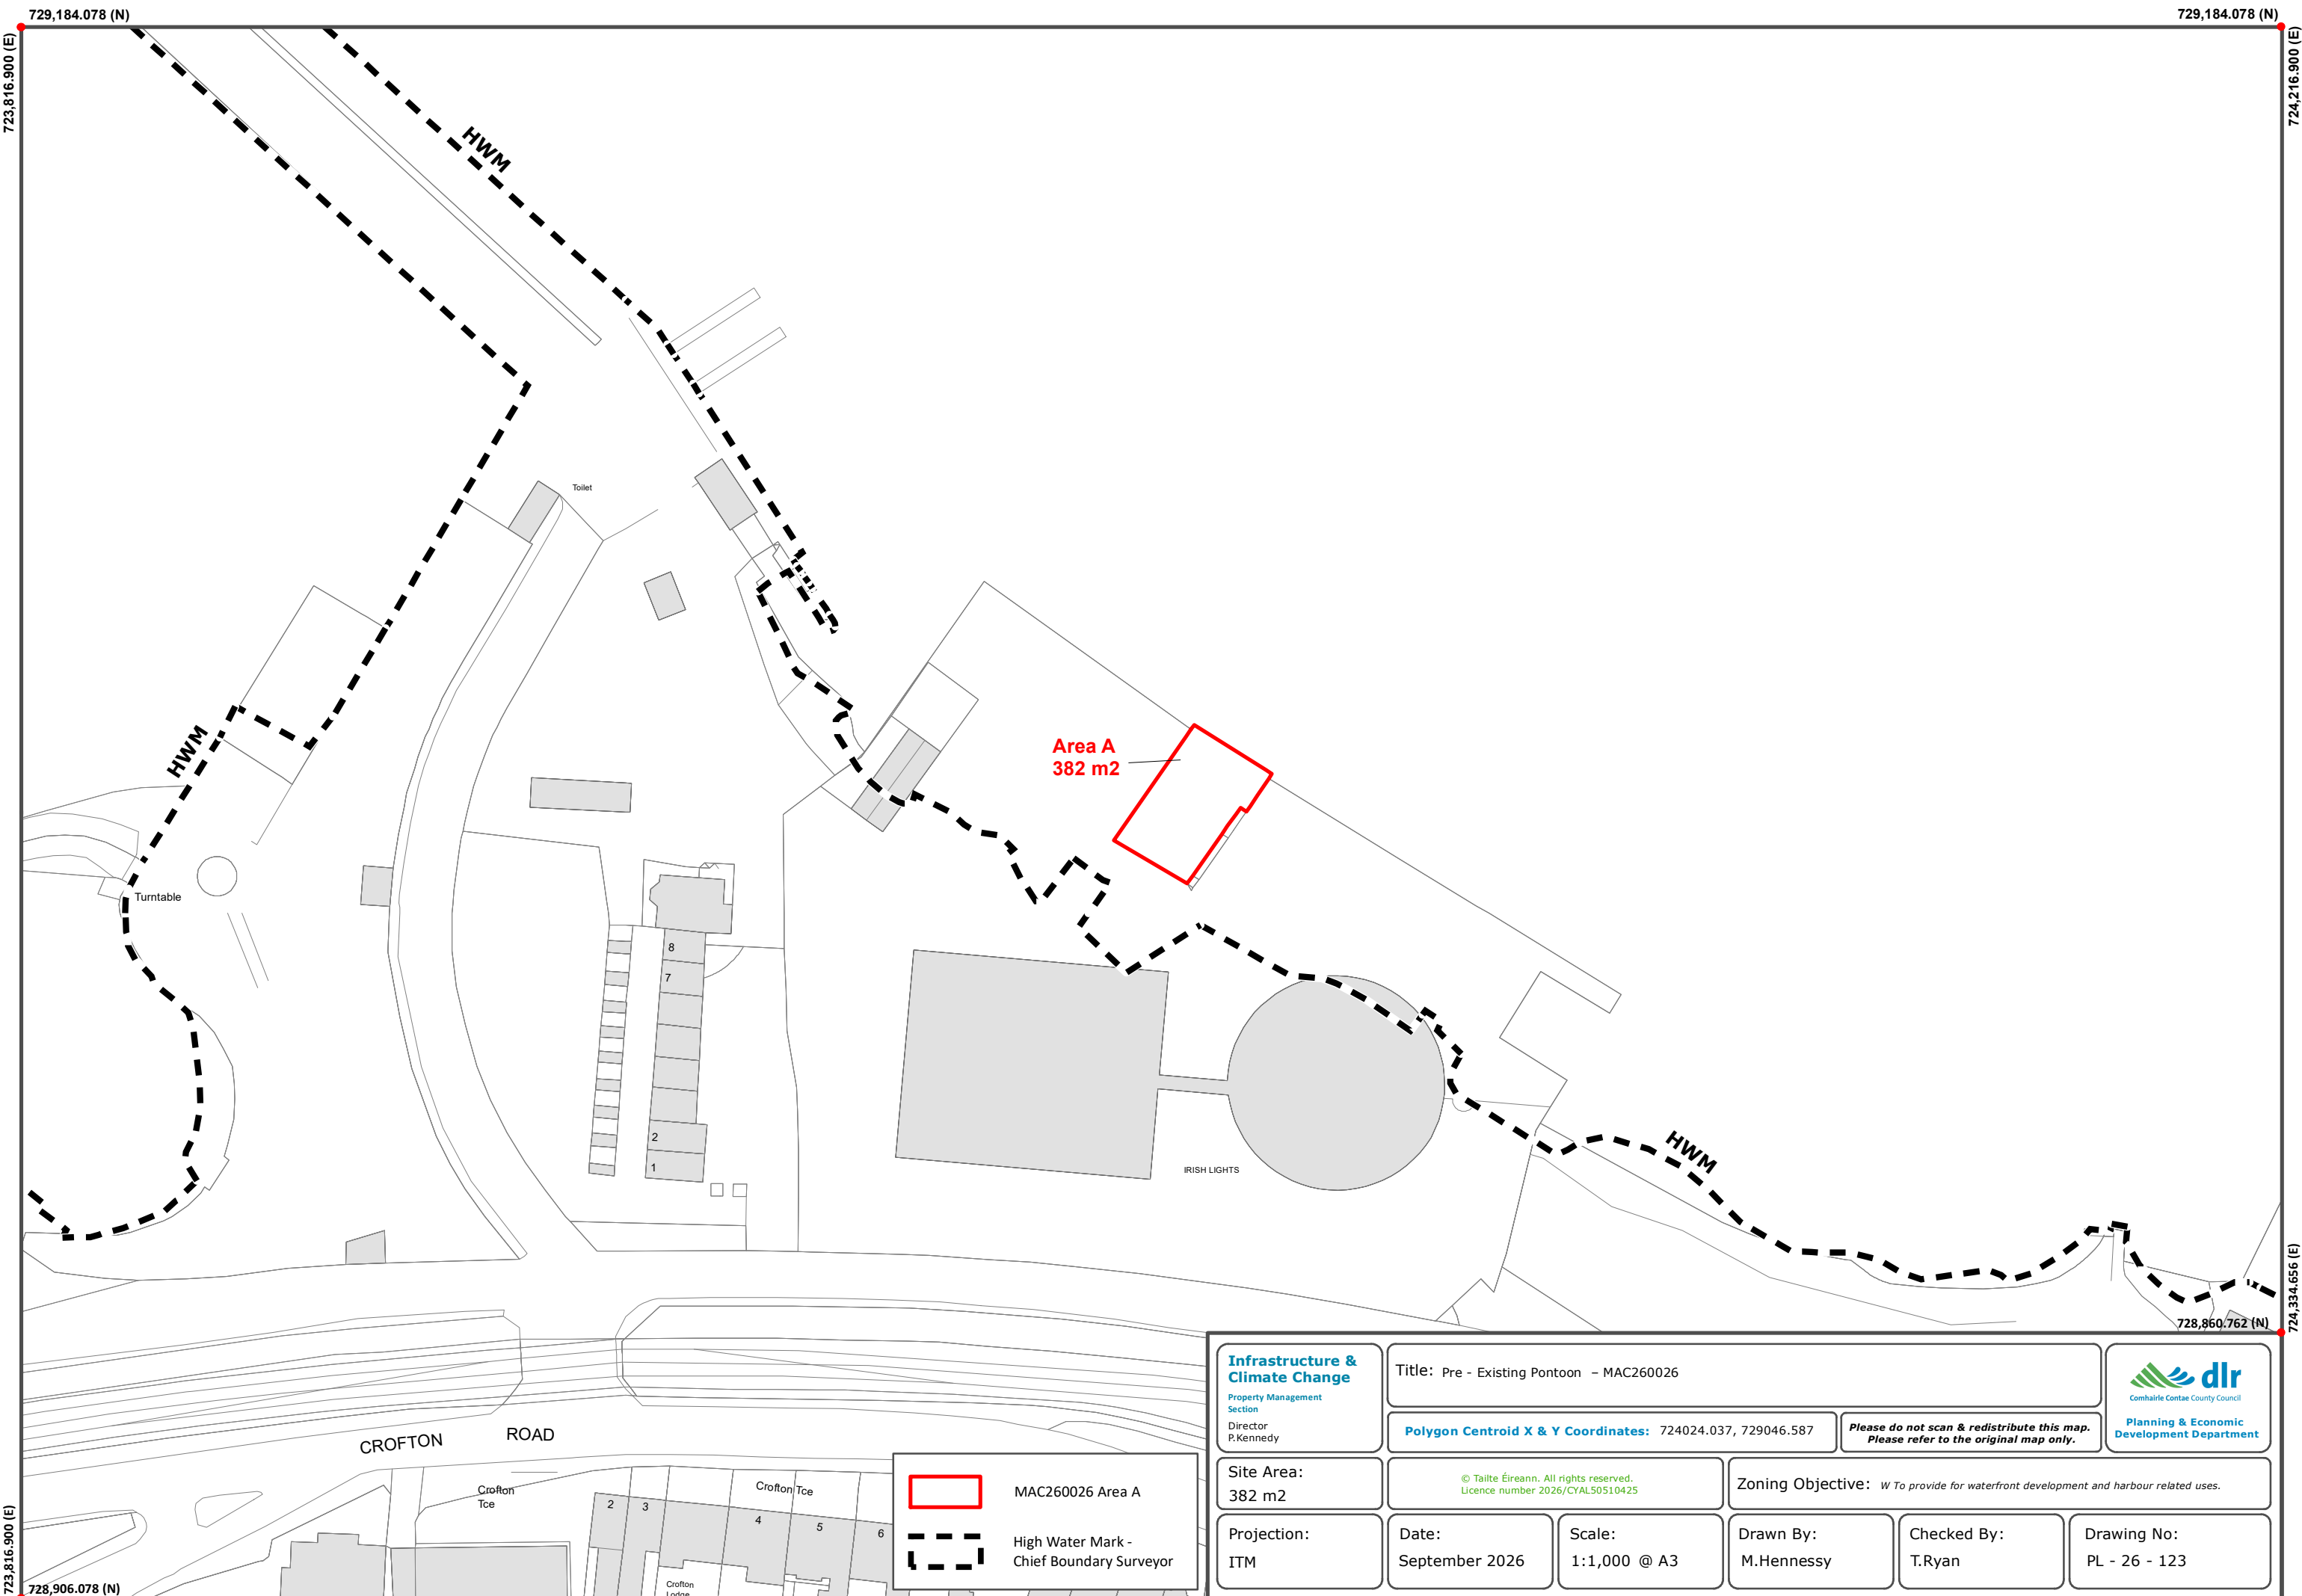

723,816.900 (E)
728,906.078 (N)
729,184.078 (N)
724,334.656 (E)

MAC260026 Area A

High Water Mark -
Chief Boundary Surveyor

Infrastructure & Climate Change Property Management Section Director P.Kennedy	Title: Pre - Existing Pontoon – MAC260026			 Comhairle Contae County Council Planning & Economic Development Department	
	Polygon Centroid X & Y Coordinates: 724024.037, 729046.587		Please do not scan & redistribute this map. Please refer to the original map only.		
Site Area: 382 m2	© Tailte Éireann. All rights reserved. Licence number 2026/CYAL50510425		Zoning Objective: W To provide for waterfront development and harbour related uses.		
Projection: ITM	Date: September 2026	Scale: 1:1,000 @ A3	Drawn By: M.Hennessy	Checked By: T.Ryan	Drawing No: PL - 26 - 123